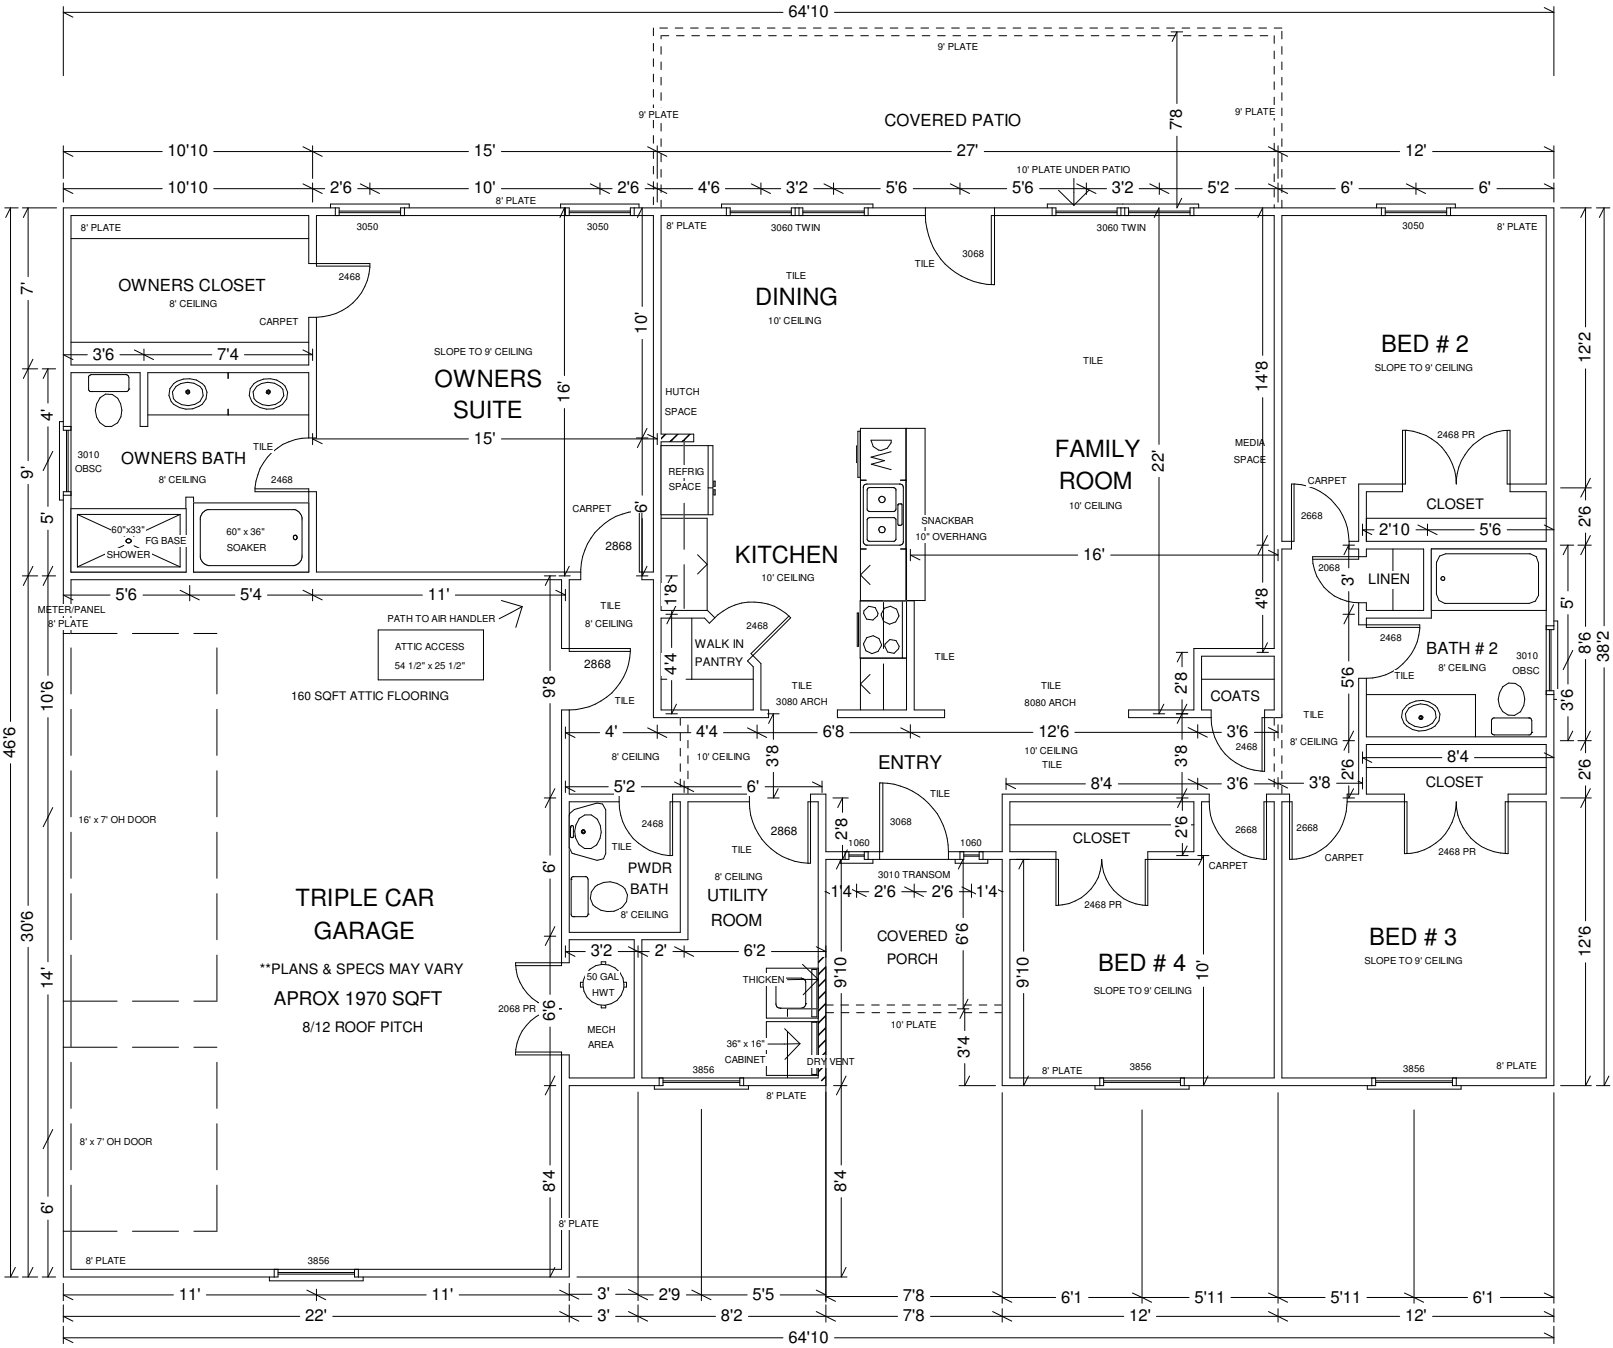

1990 SOUTHERN TRACE LANE