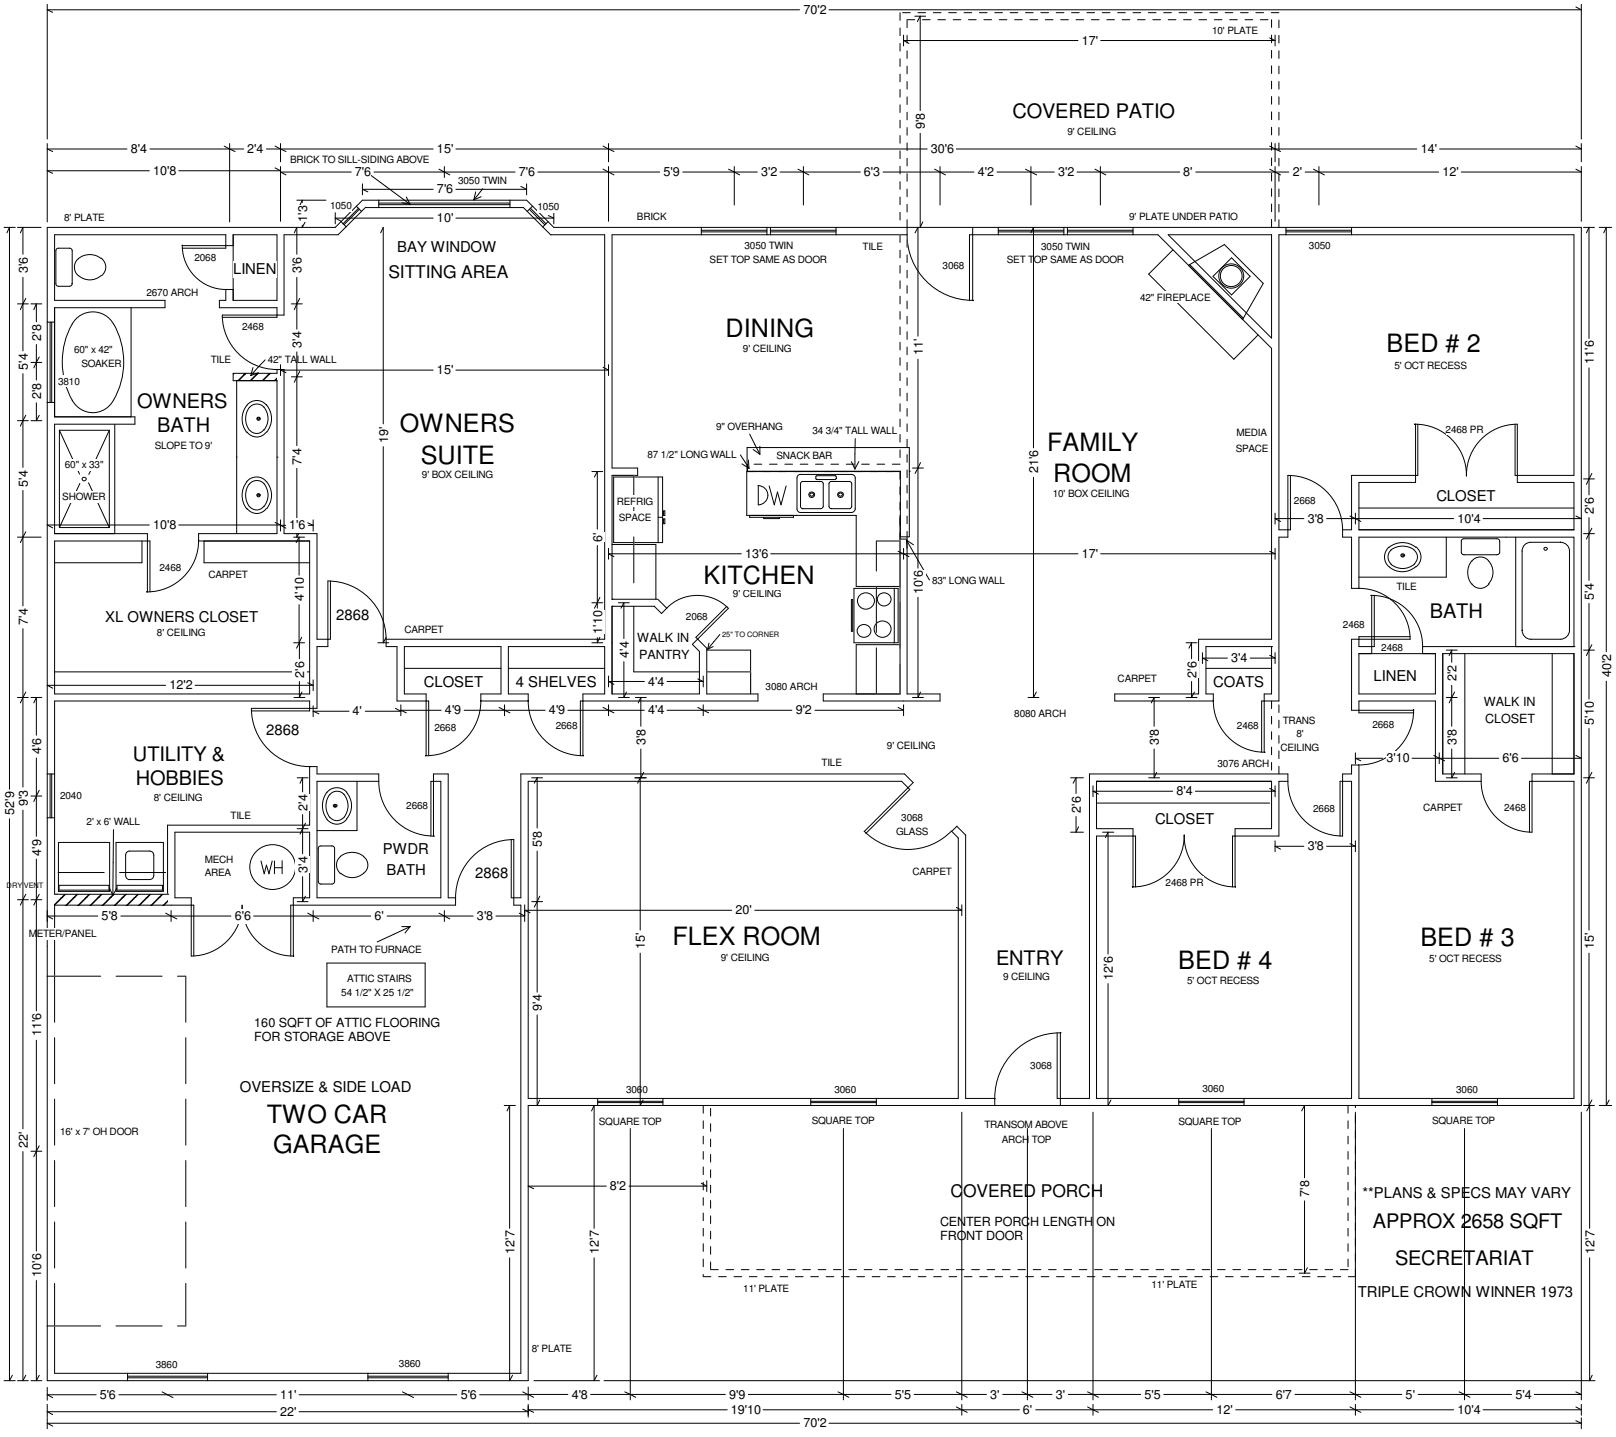
COVERED PATIO
9' CEILING
10' PLATE
BRICK TO SILL-SIDING ABOVE
3050 TWIN
8' PLATE
BRICK
9' PLATE UNDER PATIO
BAY WINDOW
SITTING AREA
LINEN
2670 ARCH
60" x 42" SOAKER
3810
TILE
42" TALL WALL
OWNERS BATH
SLOPE TO 9'
60" x 33" SHOWER
OWNERS SUITE
9' BOX CEILING
3050 TWIN
SET TOP SAME AS DOOR
TILE
DINING
9' CEILING
42" FIREPLACE
FAMILY ROOM
10' BOX CEILING
MEDIA SPACE
BED # 2
5' OCT RECESS
CLOSET
BATH
LINEN
WALK IN CLOSET
9" OVERHANG
34 3/4" TALL WALL
87 1/2" LONG WALL
SNACK BAR
DW
REFRIG SPACE
KITCHEN
9' CEILING
83" LONG WALL
WALK IN PANTRY
25" TO CORNER
3080 ARCH
8080 ARCH
CARPET
XL OWNERS CLOSET
8' CEILING
CLOSET
4 SHELVES
COATS
TRANS 8' CEILING
3076 ARCH
UTILITY & HOBBIES
8' CEILING
2' x 6' WALL
MECH AREA
WH
PWDR BATH
DRYVENT
METER/PANEL
PATH TO FURNACE
ATTIC STAIRS
54 1/2" X 25 1/2"
160 SQFT OF ATTIC FLOORING
FOR STORAGE ABOVE
OVERSIZE & SIDE LOAD
TWO CAR GARAGE
16' x 7' OH DOOR
FLEX ROOM
9' CEILING
3068 GLASS
ENTRY
9 CEILING
BED # 4
5' OCT RECESS
BED # 3
5' OCT RECESS
SQUARE TOP
TRANSOM ABOVE ARCH TOP
COVERED PORCH
CENTER PORCH LENGTH ON FRONT DOOR
11' PLATE
8' PLATE
**PLANS & SPECS MAY VARY
APPROX 2658 SQFT
SECRETARIAT
TRIPLE CROWN WINNER 1973
70'2
52'9
40'2
19'10