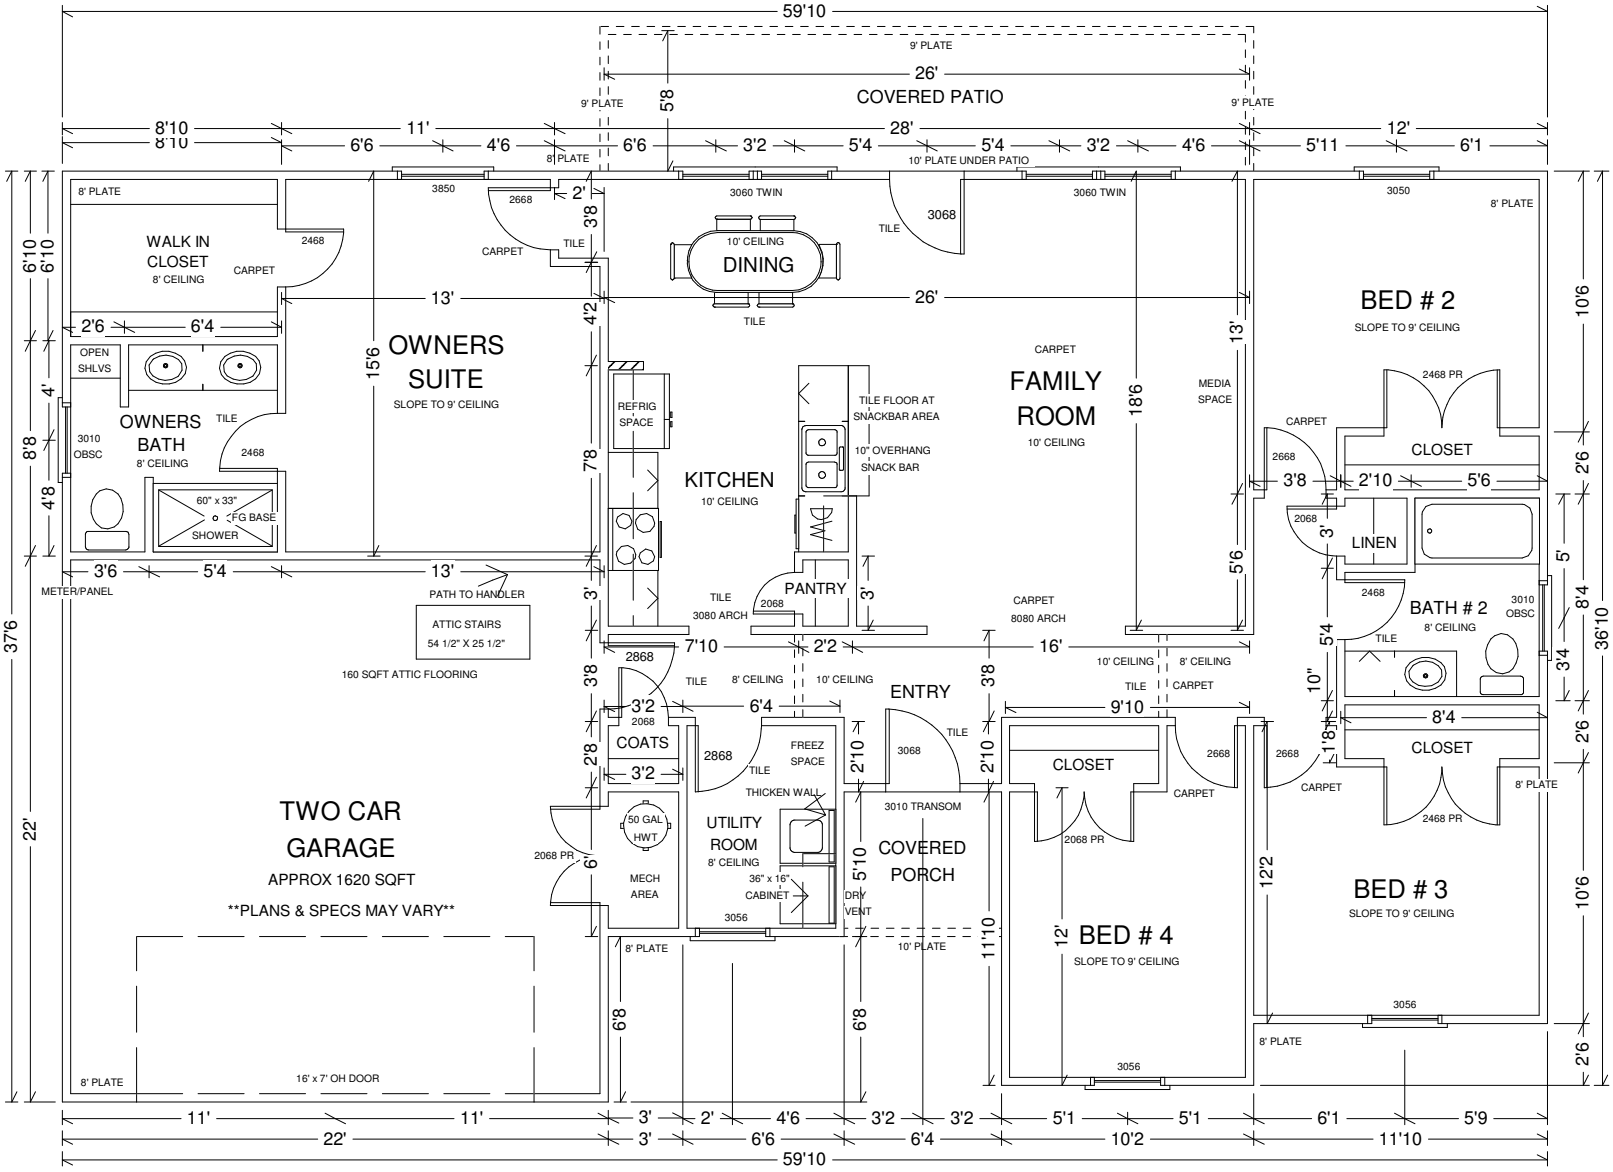
59'10
COVERED PATIO
26'
9' PLATE
10' PLATE UNDER PATIO
WALK IN CLOSET
8' CEILING
CARPET
OWNERS SUITE
SLOPE TO 9' CEILING
OWNERS BATH
8' CEILING
OPEN SHLVS
60" x 33" FG BASE SHOWER
METER/PANEL
PATH TO HANDLER
ATTIC STAIRS
54 1/2" X 25 1/2"
160 SQFT ATTIC FLOORING
TWO CAR GARAGE
APPROX 1620 SQFT
PLANS & SPECS MAY VARY
16' x 7' OH DOOR
DINING
10' CEILING
KITCHEN
10' CEILING
REFRIG SPACE
TILE FLOOR AT SNACKBAR AREA
10" OVERHANG SNACK BAR
PANTRY
COATS
FREEZ SPACE
THICKEN WALL
UTILITY ROOM
8' CEILING
50 GAL HWT
MECH AREA
36" x 16" CABINET
DRY VENT
ENTRY
COVERED PORCH
3010 TRANSOM
FAMILY ROOM
10' CEILING
MEDIA SPACE
CLOSET
BED # 4
SLOPE TO 9' CEILING
BED # 2
SLOPE TO 9' CEILING
LINEN
BATH # 2
8' CEILING
BED # 3
SLOPE TO 9' CEILING
8' PLATE
9' PLATE
CLEARWATER PLAN