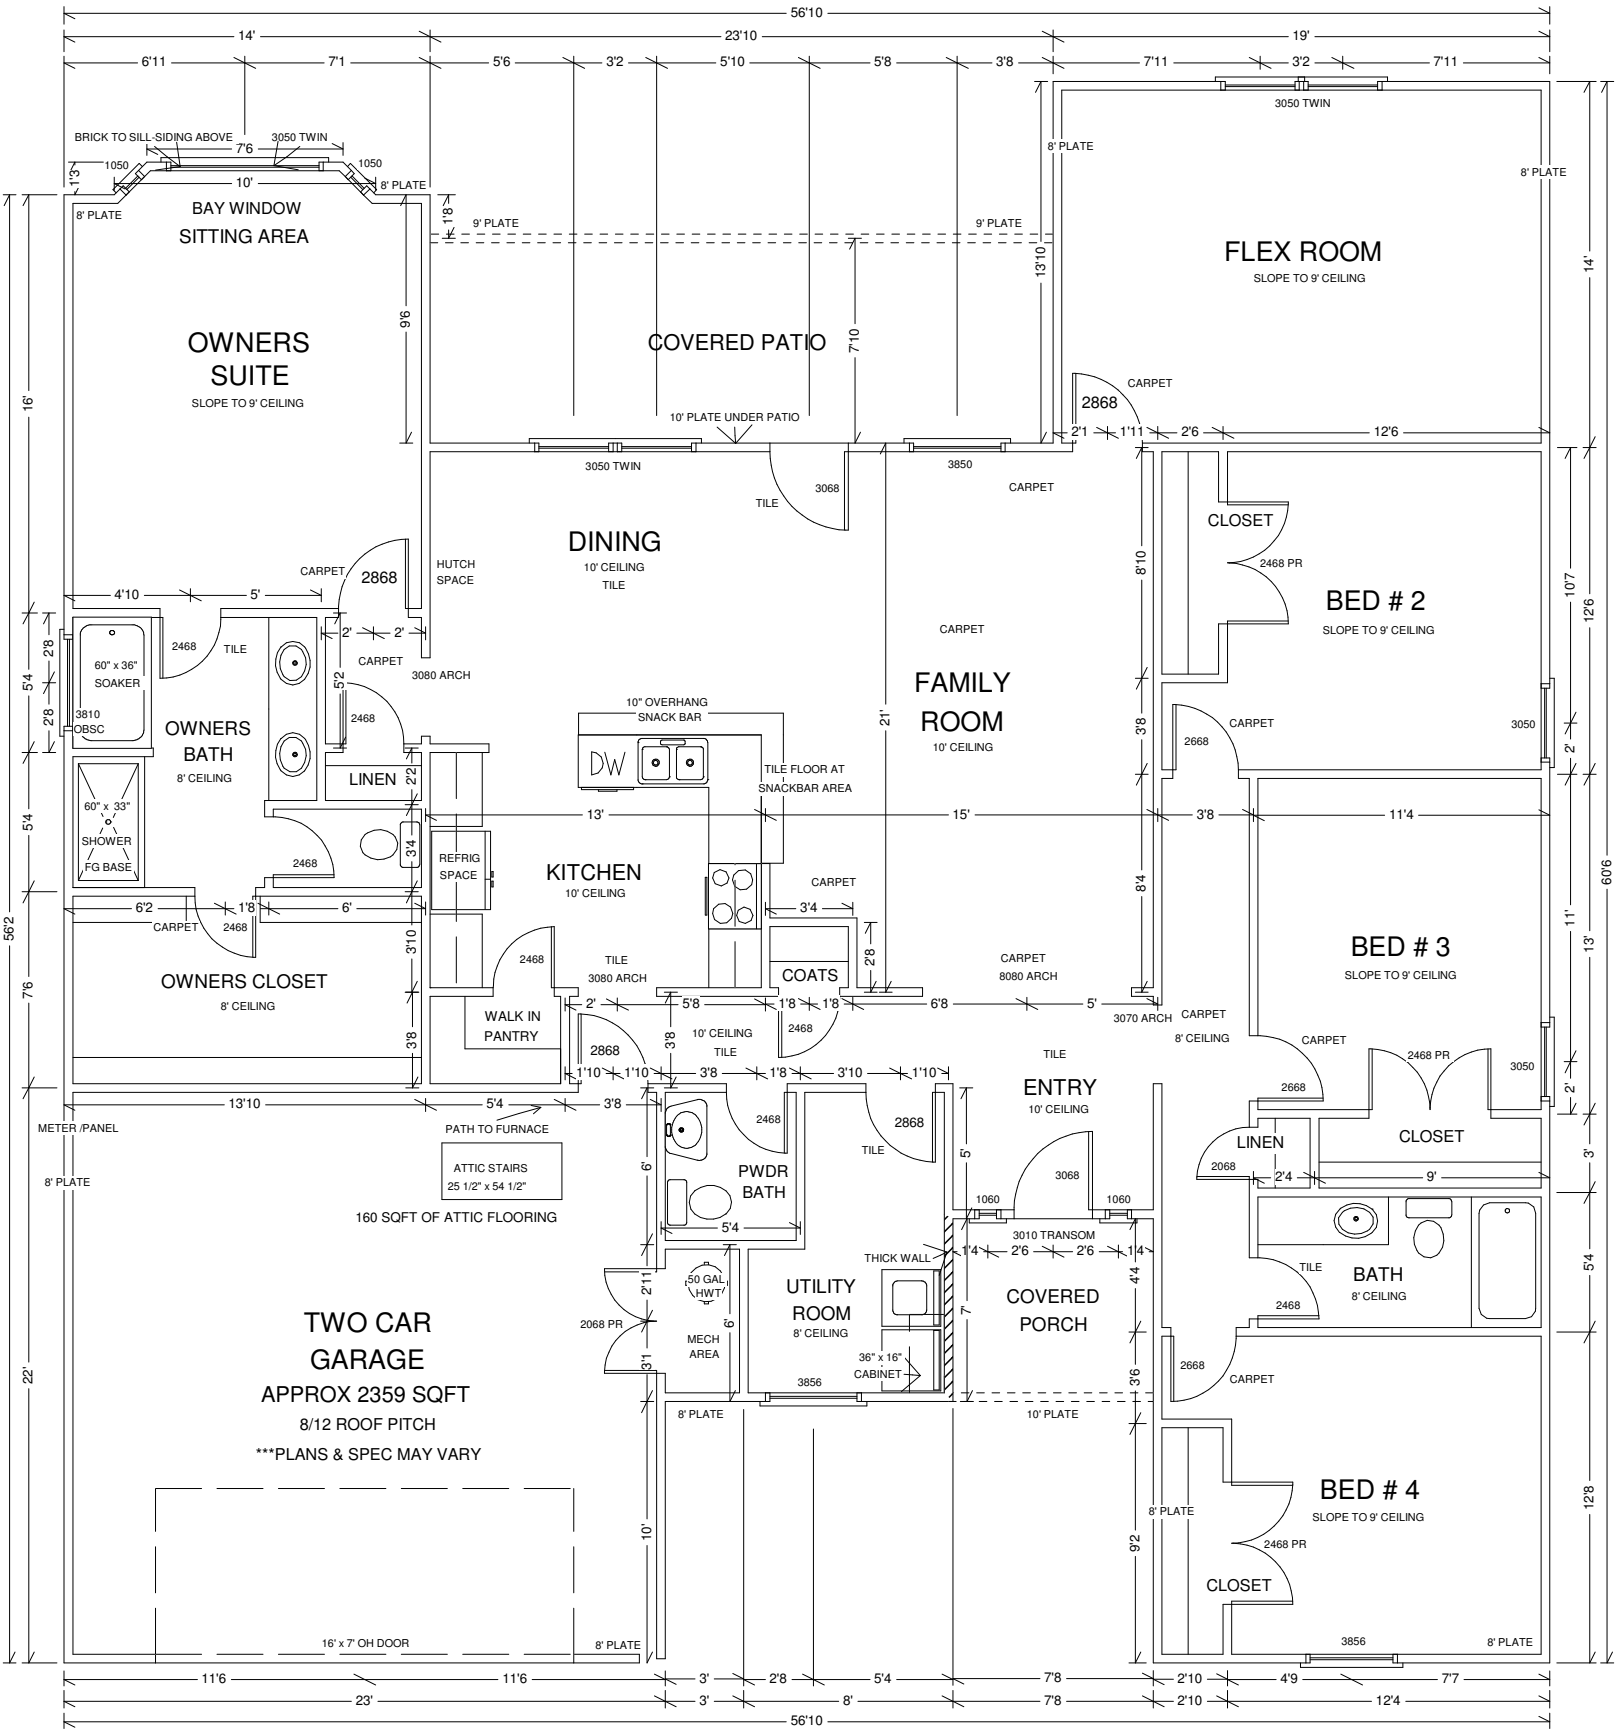
56'10
14'
23'10
19'
6'11
7'1
5'6
3'2
5'10
5'8
3'8
7'11
3'2
7'11
BRICK TO SILL, SIDING ABOVE
3050 TWIN
7'6
1050
1050
10'
8' PLATE
BAY WINDOW
SITTING AREA
OWNERS
SUITE
SLOPE TO 9' CEILING
9' PLATE
COVERED PATIO
10' PLATE UNDER PATIO
3050 TWIN
3850
3068
TILE
CARPET
FLEX ROOM
SLOPE TO 9' CEILING
3050 TWIN
8' PLATE
2868
CARPET
2'1
1'11
2'6
12'6
DINING
10' CEILING
TILE
HUTCH
SPACE
2868
CARPET
4'10
5'
2'
2'
3080 ARCH
60" x 36"
SOAKER
3810
OBSC
OWNERS
BATH
8' CEILING
2468
TILE
CARPET
LINEN
60" x 33"
SHOWER
FG BASE
REFRIG
SPACE
KITCHEN
10' CEILING
10" OVERHANG
SNACK BAR
DW
TILE FLOOR AT
SNACKBAR AREA
13'
15'
CARPET
3'4
FAMILY
ROOM
10' CEILING
CARPET
CLOSET
2468 PR
BED # 2
SLOPE TO 9' CEILING
CARPET
2668
3050
3'8
11'4
BED # 3
SLOPE TO 9' CEILING
CARPET
2468 PR
3050
2668
CLOSET
LINEN
2068
2'4
9'
6'2
1'8
6'
CARPET
2468
OWNERS CLOSET
8' CEILING
WALK IN
PANTRY
TILE
3080 ARCH
COATS
CARPET
8080 ARCH
5'8
1'8
1'8
6'8
5'
3070 ARCH
CARPET
8' CEILING
2868
10' CEILING
TILE
1'10
1'10
3'8
1'8
3'10
1'10
TILE
ENTRY
10' CEILING
13'10
5'4
3'8
METER /PANEL
PATH TO FURNACE
ATTIC STAIRS
25 1/2" x 54 1/2"
160 SQFT OF ATTIC FLOORING
8' PLATE
PWDR
BATH
5'4
2868
TILE
3068
1060
1060
3010 TRANSOM
1'4
2'6
2'6
1'4
THICK WALL
50 GAL
HWT
MECH
AREA
UTILITY
ROOM
8' CEILING
36" x 16"
CABINET
3856
COVERED
PORCH
10' PLATE
BATH
8' CEILING
TILE
2468
CARPET
TWO CAR
GARAGE
APPROX 2359 SQFT
8/12 ROOF PITCH
***PLANS & SPEC MAY VARY
16' x 7' OH DOOR
8' PLATE
BED # 4
SLOPE TO 9' CEILING
2468 PR
CLOSET
3856
8' PLATE
11'6
11'6
3'
2'8
5'4
7'8
2'10
4'9
7'7
23'
3'
8'
7'8
2'10
12'4
56'10

SIERRA PLAN