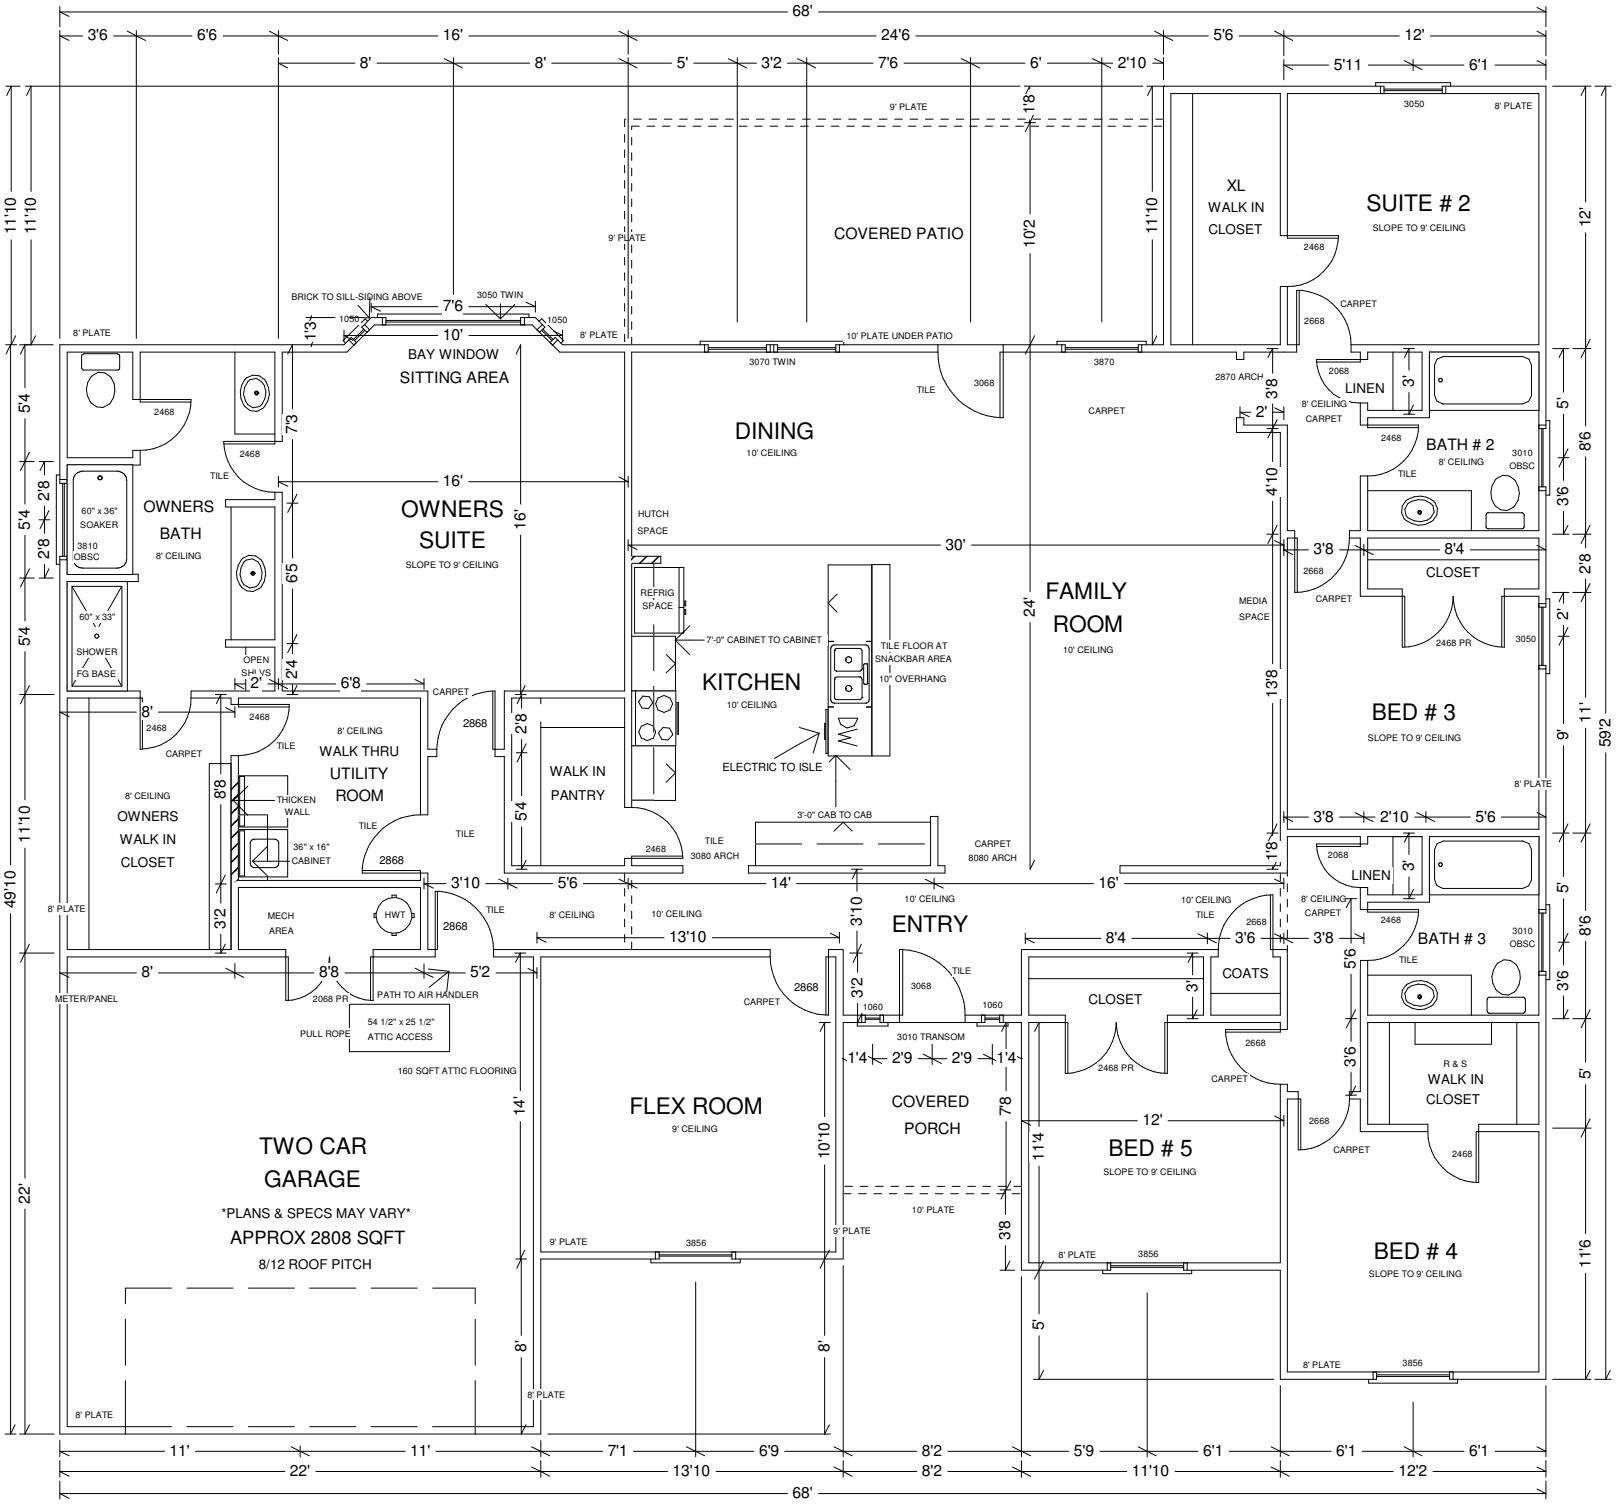

WILLIAMETTE PLAN