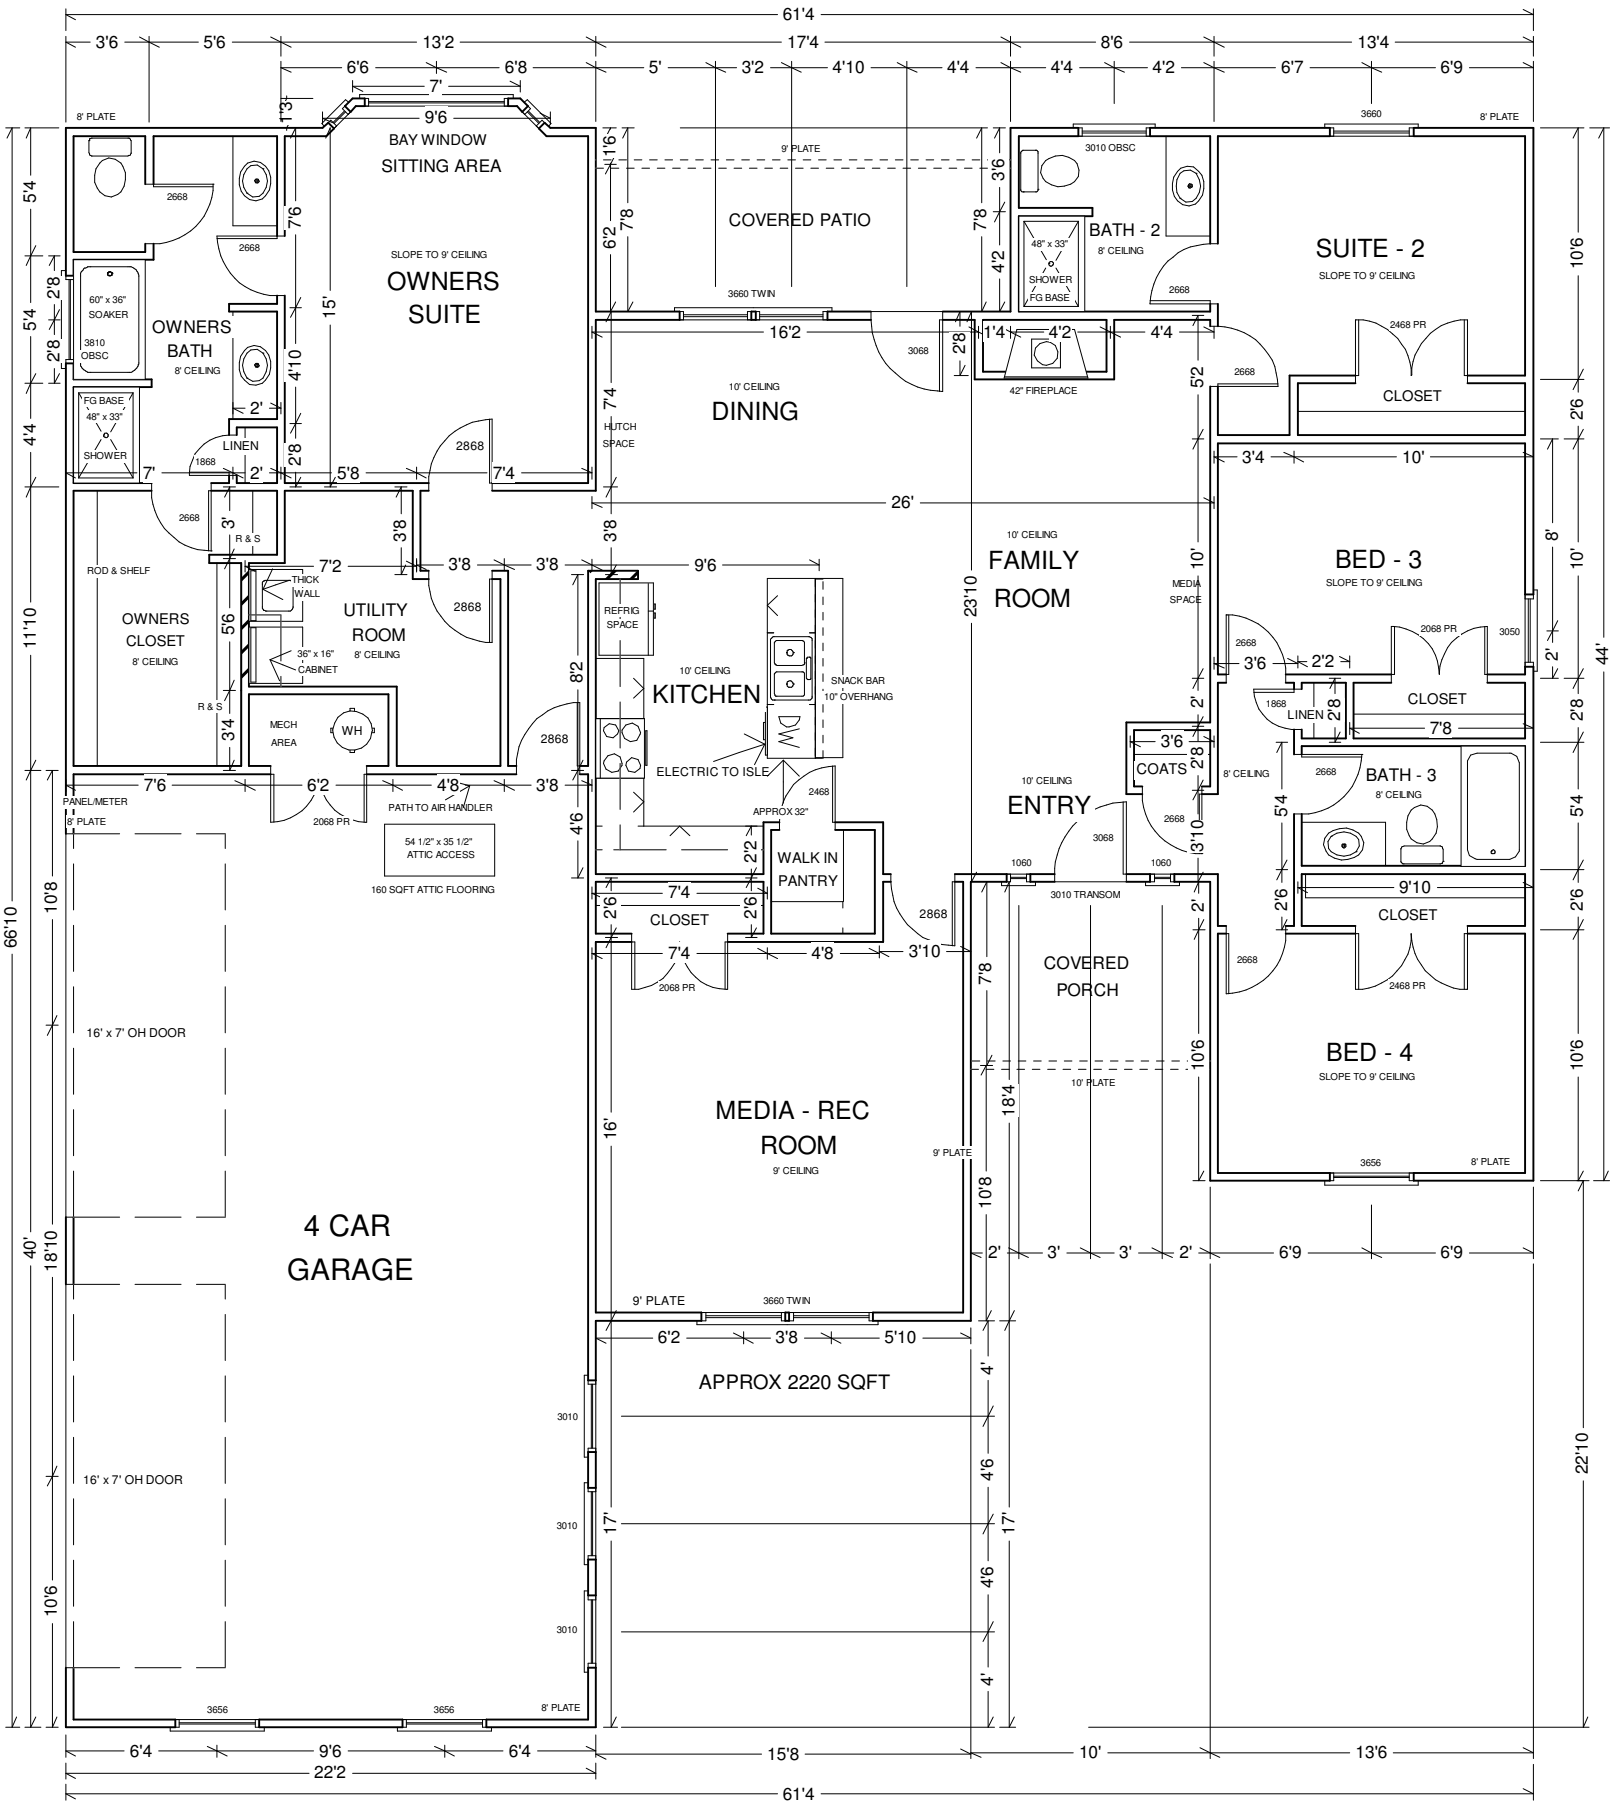
61'4
BAY WINDOW
SITTING AREA
OWNERS SUITE
SLOPE TO 9' CEILING
OWNERS BATH
8' CEILING
60" x 36" SOAKER
3810 OBSC
FG BASE 48" x 33" SHOWER
LINEN
OWNERS CLOSET
8' CEILING
ROD & SHELF
THICK WALL
36" x 16" CABINET
UTILITY ROOM
8' CEILING
MECH AREA
WH
PATH TO AIR HANDLER
54 1/2" x 35 1/2" ATTIC ACCESS
160 SQFT ATTIC FLOORING
PANEL/METER
16' x 7' OH DOOR
4 CAR GARAGE
COVERED PATIO
9' PLATE
3660 TWIN
DINING
10' CEILING
HUTCH SPACE
KITCHEN
10' CEILING
REFRIG SPACE
SNACK BAR
10" OVERHANG
ELECTRIC TO ISLE
APPROX 32"
WALK IN PANTRY
CLOSET
2068 PR
MEDIA - REC ROOM
9' CEILING
APPROX 2220 SQFT
3010
FAMILY ROOM
10' CEILING
MEDIA SPACE
ENTRY
10' CEILING
3010 TRANSOM
COVERED PORCH
10' PLATE
BATH - 2
8' CEILING
3010 OBSC
48" x 33" SHOWER FG BASE
42" FIREPLACE
SUITE - 2
SLOPE TO 9' CEILING
2468 PR
CLOSET
BED - 3
SLOPE TO 9' CEILING
2068 PR
3050
LINEN
BATH - 3
8' CEILING
COATS
BED - 4
SLOPE TO 9' CEILING
3656
8' PLATE
22'2
15'8
10'
13'6
6674 N.HIAWASSEE